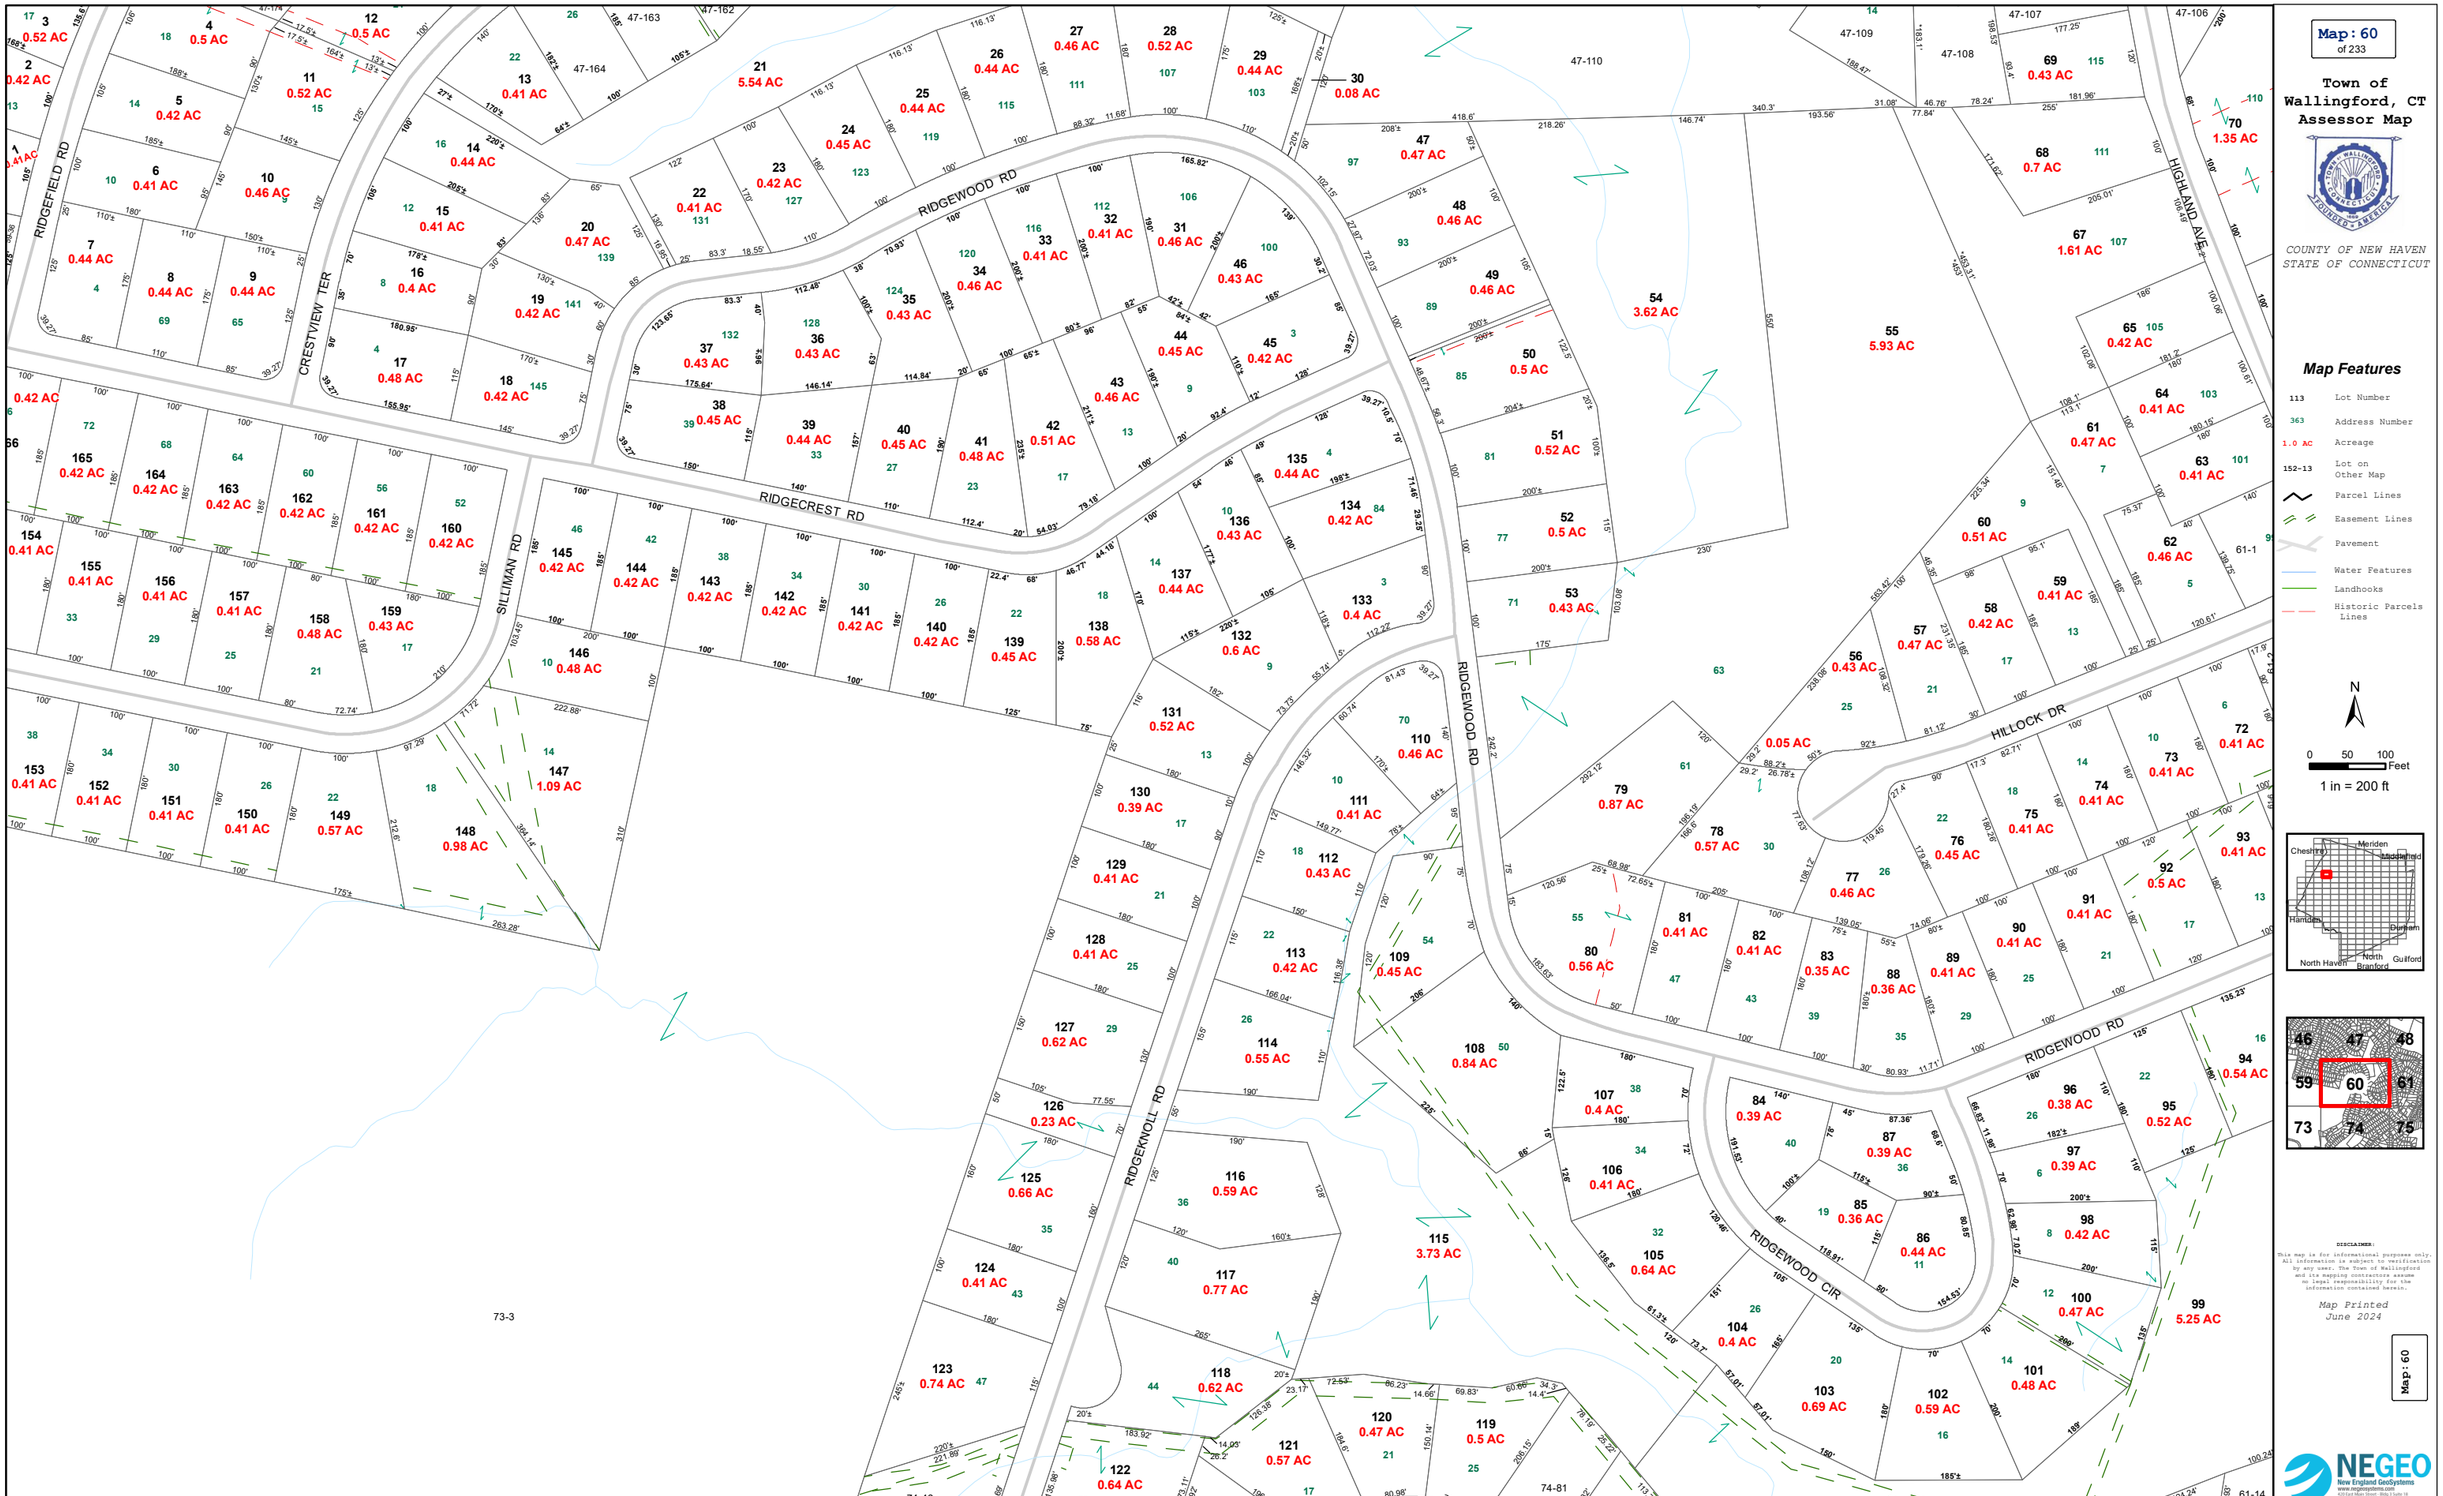

Map: 60
of 233
Town of Wallingford, CT
Assessor Map
COUNTY OF NEW HAVEN
STATE OF CONNECTICUT
Map Features
113 Lot Number
363 Address Number
1.0 AC Acreage
152-13 Lot on Other Map
Parcel Lines
Easement Lines
Pavement
Water Features
Landhooks
Historic Parcels Lines
N
0 50 100 Feet
1 in = 200 ft
Cheshire
Meriden
Middlefield
Hamden
Durham
North Haven
North Branford
Guilford
46 47 48
59 60 61
73 74 75
DISCLAIMER:
This map is for informational purposes only. All information is subject to verification by any user. The Town of Wallingford and its mapping contractors assume no legal responsibility for the information contained herein.
Map Printed
June 2024
Map: 60
NEGEO
New England GeoSystems
RIDGEFIELD RD
CRESTVIEW TER
RIDGEWOOD RD
RIDGECREST RD
SILLIMAN RD
RIDGEKNOLL RD
RIDGEWOOD CIR
HILLOCK DR
HIGHLAND AVE